

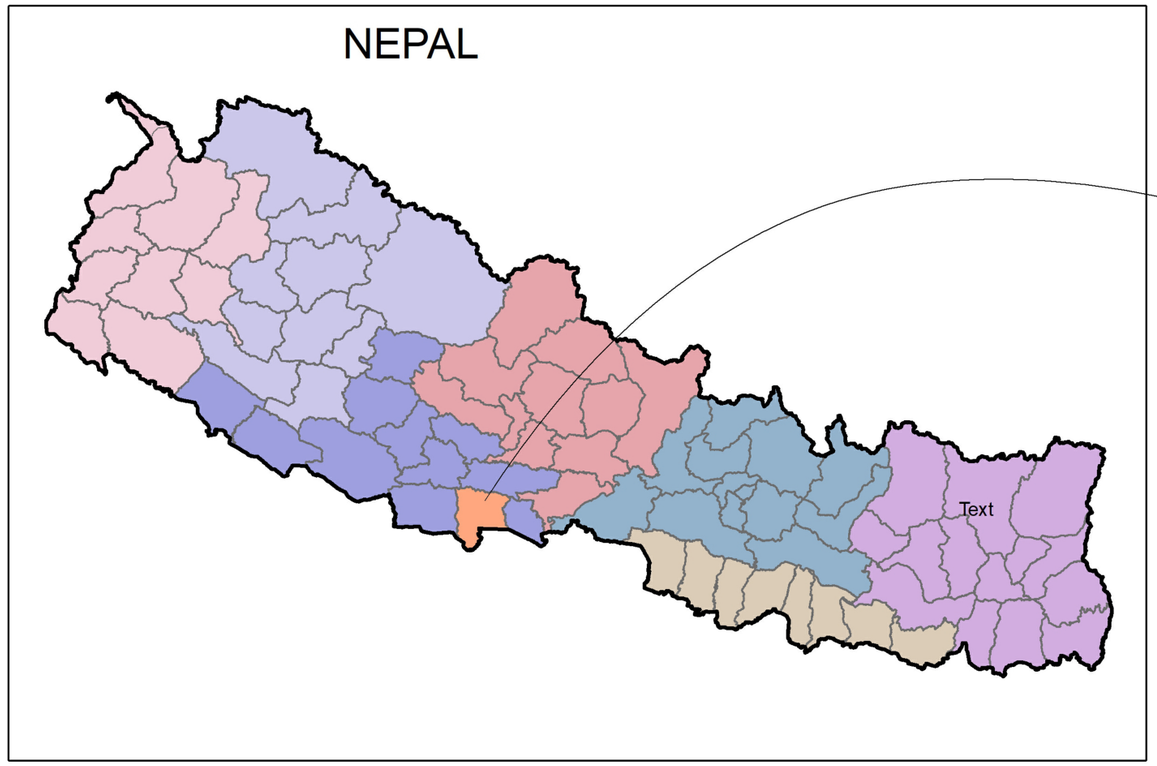


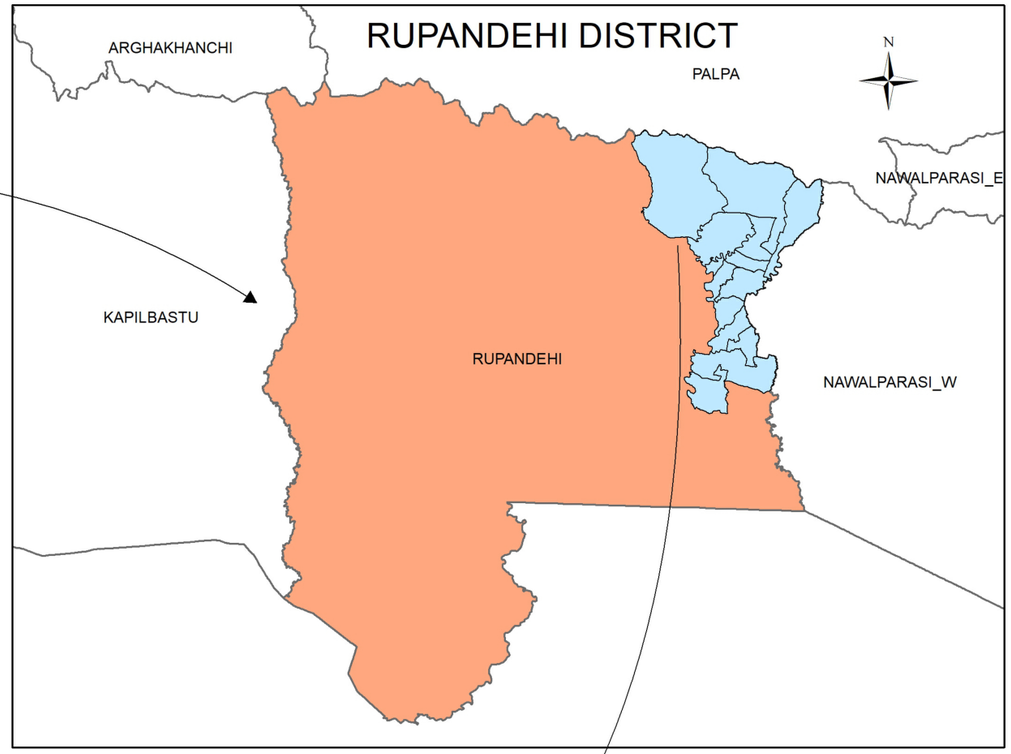

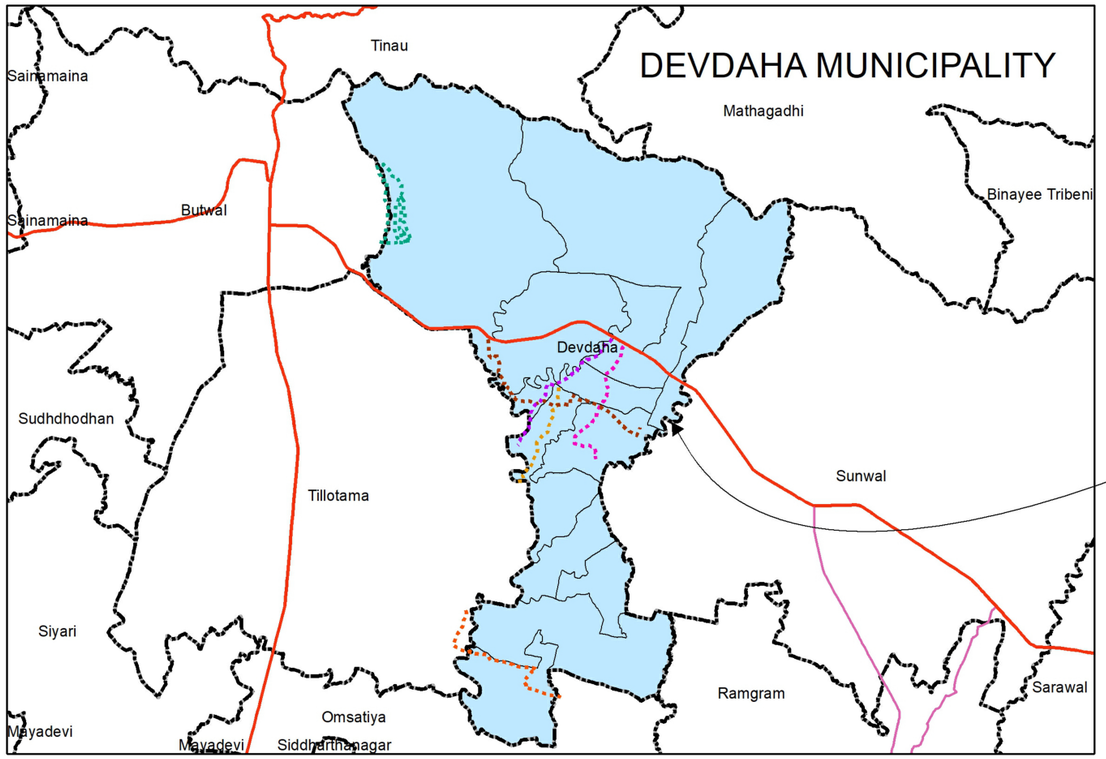

Legend

Proposed Urban Roads

- Banchauki-MaydeviPark-Mildanda-Buddha Circut Road
- Bhaluhipul-Medical College-Bhatatol-Mukhiya Tol Piparahiya-Singha- Municipality
- Ladiyabas-Hapurechowk-Purano KHanepani-Rambhadevi Tole- Ka,Kha,Ga, Gha,Nga Line-Ringroad
- Narainapur-Healthpost-Siktahan-Purshotampur-Darkhasawa Road
- Shitalnagar-Bhawanipur-Soiya Road
- Ward 8 Haatbazar-Mayadevi-Banaha-Tilottama 12 Judapani Road

- Nepal Boundary
- District Boundary
- Municipality Boundary
- Ward Boundary

Department of Urban Development & Building Construction (DUDBC)
Regional Urban Development Project (RUDP)
Project Coordination Office
Babarmahal, Kathmandu, Nepal


Reviewed & Designed By :
DOHWA Engineering Co. Ltd.
in Association with
ERMC (P.) Ltd., SILT Consultants (P.) Ltd., and DIGICON (P.) Ltd.
Mid- Baneshwor, Kathmandu
Tel: 01- 4589393

Consultant	**Client**
Team Leader : YOO CHANGMIN	**Approved By :**
Reviewed By : YAGYA BAHADUR MALLA	**Checked By :**
Designed By : MANJU MUNANKARMI	


Scale
NOT IN SCALE

INDEX MAP OF DEVDAHA MUNICIPALITY

REV	**: MAY 2024**
TITLE	**: INDEX MAP**
DRG NO	**: DM/RD/IM/01**
SHEET NO	**: 01/01**

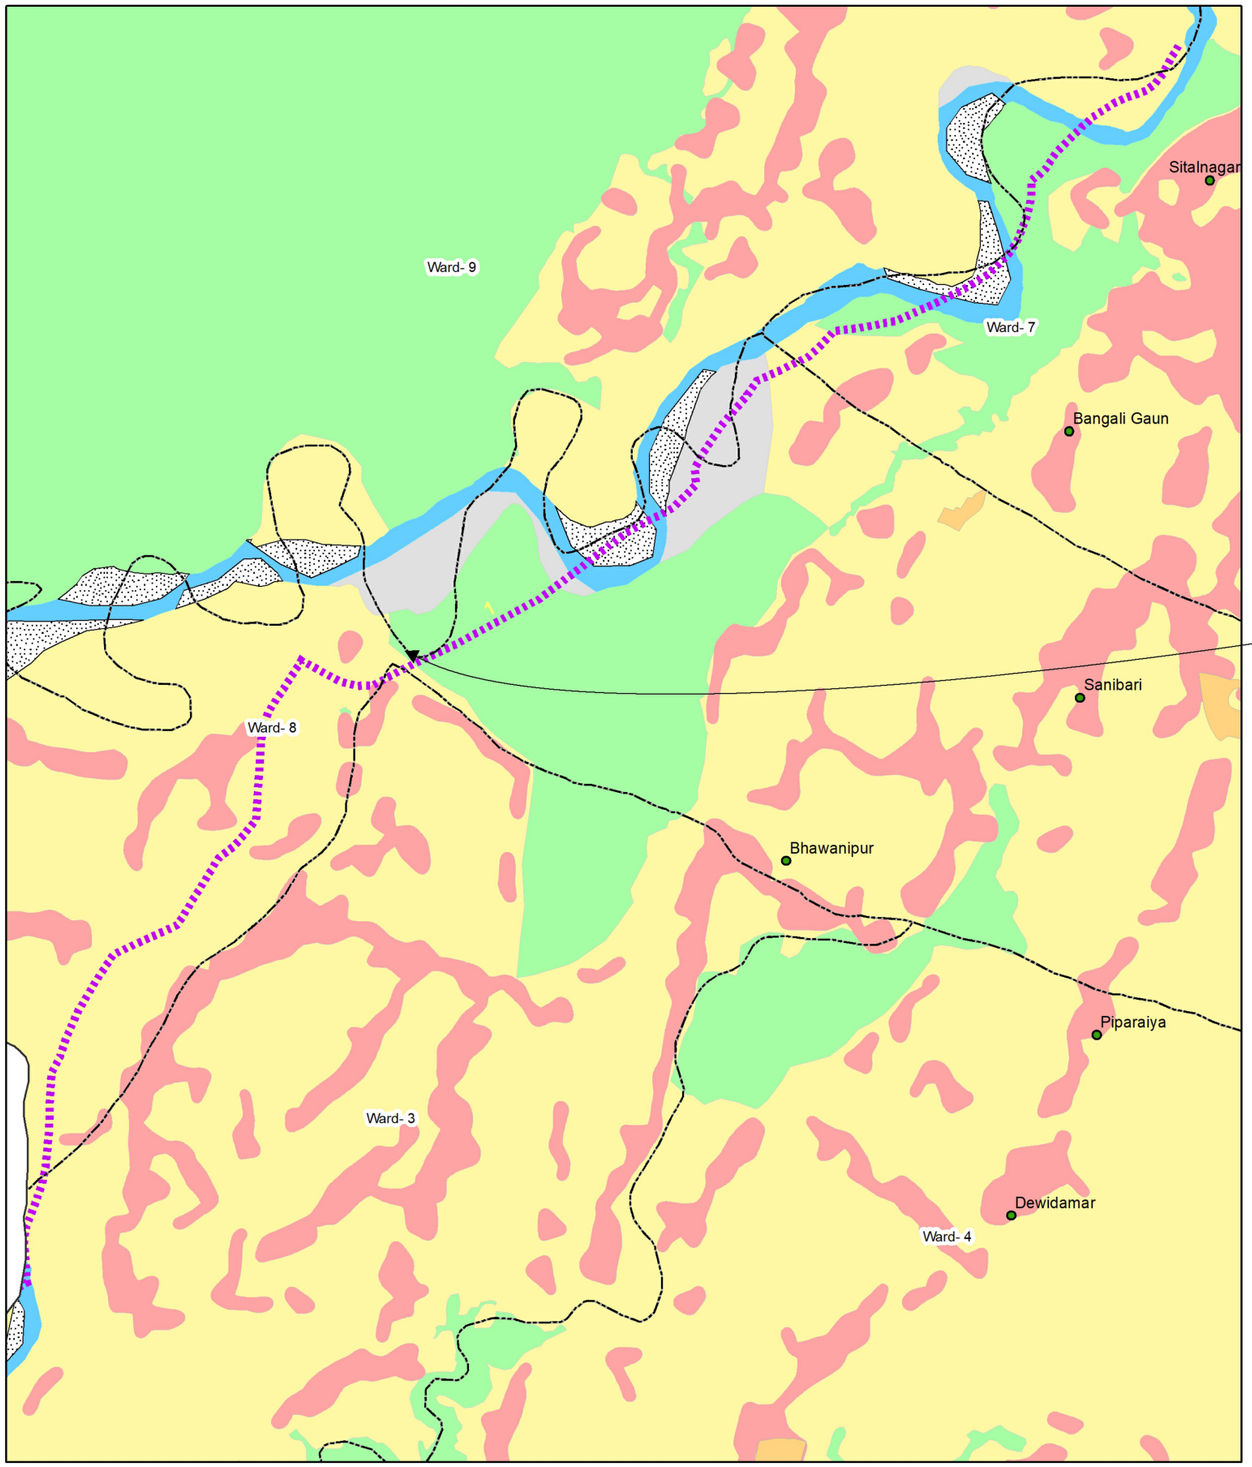

N

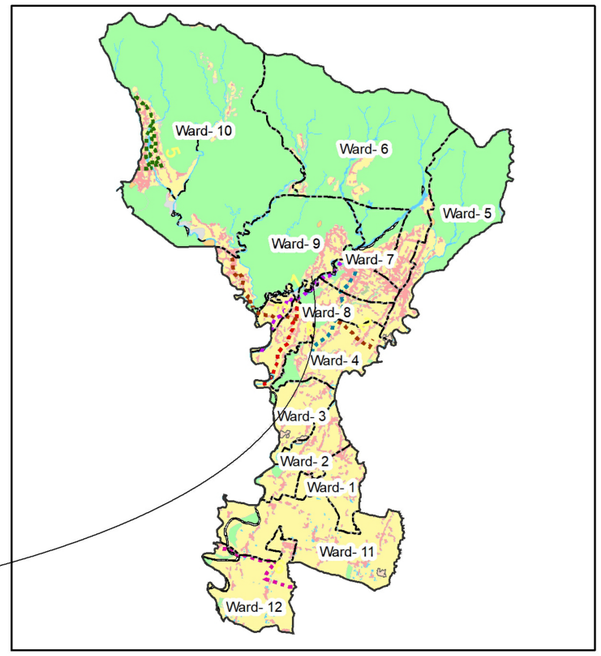

Legend

- Settlement
- Devdaha_Municipality
- Ward

Proposed Urban Roads

- Banchauki-MaydeviPark-Mildanda-Buddha Circut Road
- Bhaluhipul-Medical College-Bhatatol-Mukhiya Tol Piparahiya-Singha- Municipality
- Ladiyabas-Hapurechowk-Purano KHanepani-Rambhadevi Tole- Ka,Kha,Ga,Gha,Nga Line-Ringroad
- Narainapur-Healthpost-Siktahan-Purshotampur-Darkhasawa Road
- Shitalnagar-Bhawanipur-Soiya Road
- Ward 8 Haatbazar-Mayadevi-Banaha-Tilottama 12 Judapani Road


Devdaha Landuse

- Barren Land
- Built-up
- Cultivation
- Forest
- Grass land
- Historical & Archeological Place
- Industrial Area
- Orchard
- Pond Area
- River
- Sand Area
- Tree Cluster


Department of Urban Development & Building Construction (DUDBC)
Regional Urban Development Project (RUDP)
Project Coordination Office
Babarmahal, Kathmandu, Nepal

Reviewed & Designed By :
DOHWA Engineering Co. Ltd.
in Association with
ERMC (P.) Ltd., SILT Consultants (P.) Ltd., and DIGICON (P.) Ltd.
Mid- Baneshwor, Kathmandu
Tel: 01- 4589393

Consultant	**Client**	**Scale**	**LOCATION MAP OF BANCHAUKI - MAYADEVI PARK - MILDANDA - BUDDHA CIRCUIT ROAD**
Team Leader : YOO CHANGMIN	**Approved By :**	**NOT IN SCALE**	**REV : MAY 2024**
Reviewed By : YAGYA BAHADUR MALLA			**TITLE : LOCATION MAP**
Designed By : MANJU MUNANKARMI	**Checked By :**		**DRG NO : DM/RD/LM/01**
			SHEET NO : 01/01

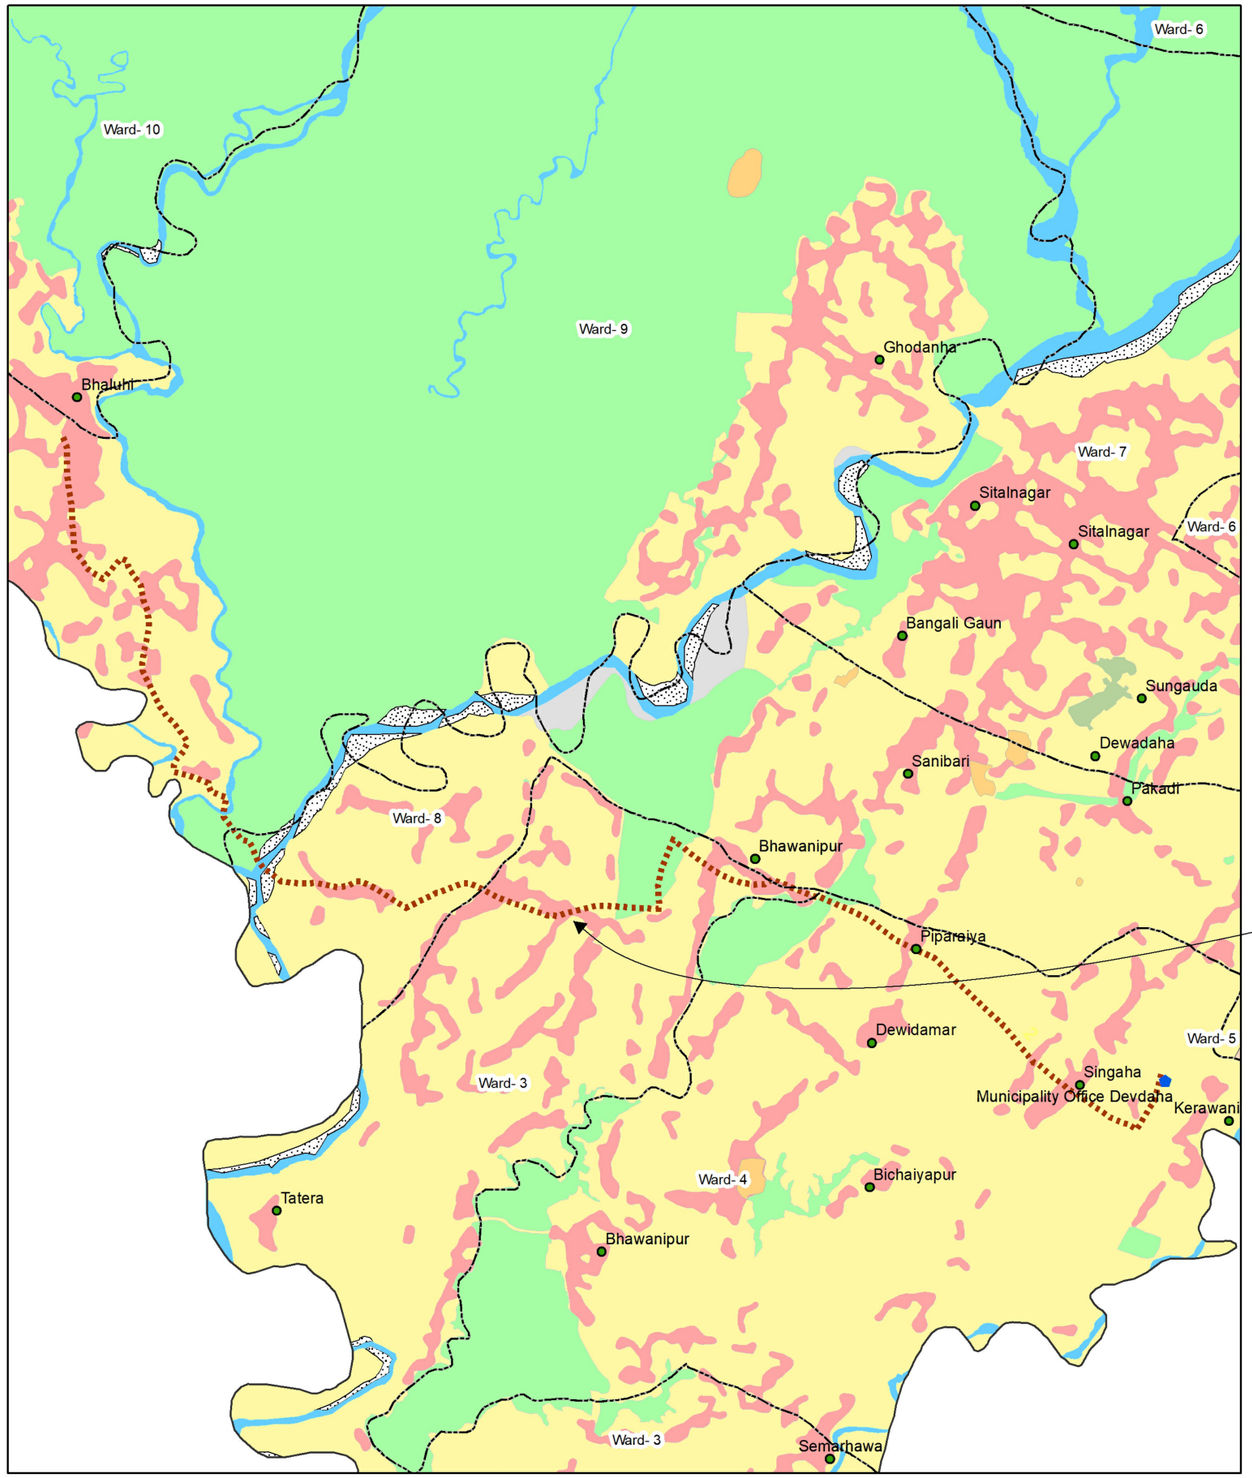

N

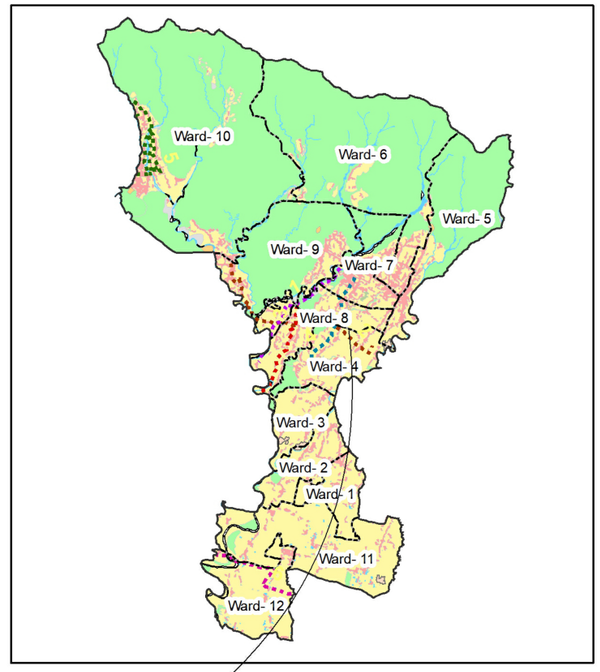

Legend

- Settlement
- Devdaha_Municipality
- Ward

Proposed Urban Roads

- Banchauki-MaydeviPark-Mildanda-Buddha Circut Road
- Bhaluhipul-Medical College-Bhatatol-Mukhiya Tol Piparahiya-Singha- Municipality
- Ladiyabas-Hapurechowk-Purano KHanepani-Rambhadevi Tole- Ka,Kha,Ga,Gha,Nga Line-Ringroad
- Narainapur-Healthpost-Siktahan-Purshotampur-Darkhasawa Road
- Shitalnagar-Bhawanipur-Soiya Road
- Ward 8 Haatbazar-Mayadevi-Banaha-Tilottama 12 Judapani Road

Devdaha Landuse


- Barren Land
- Built-up
- Cultivation
- Forest
- Grass land
- Historical & Archeological Place
- Industrial Area
- Orchard
- Pond Area
- River
- Sand Area
- Tree Cluster

Department of Urban Development & Building Construction (DUDBC)
Regional Urban Development Project (RUDP)
Project Coordination Office
Babarmahal, Kathmandu, Nepal


Reviewed & Desigined By :
DOHWA Engineering Co. Ltd.
in Association with
ERMC (P.) Ltd., SILT Consultants (P.) Ltd., and DIGICON (P.) Ltd.
Mid- Baneshwor, Kathmandu
Tel: 01- 4589393

Consultant	**Client**	**Scale**	**LOCATION MAP OF BHALUHIPUL - MEDICAL COLLEGE - BHATATOL - MUKHIYATOL - PIPARHIYA - SINGHA - MUNICIPALITY ROAD**
Team Leader : YOO CHANGMIN	**Approved By :**	**NOT IN SCALE**	
Reviewed By : YAGYA BAHADUR MALLA			
Designed By : MANJU MUNANKARMI	**Checked By :**		

REV	**: MAY 2024**
TITLE	**: LOCATION MAP**
DRG NO	**: DM/RD/LM/01**
SHEET NO	**: 01/01**

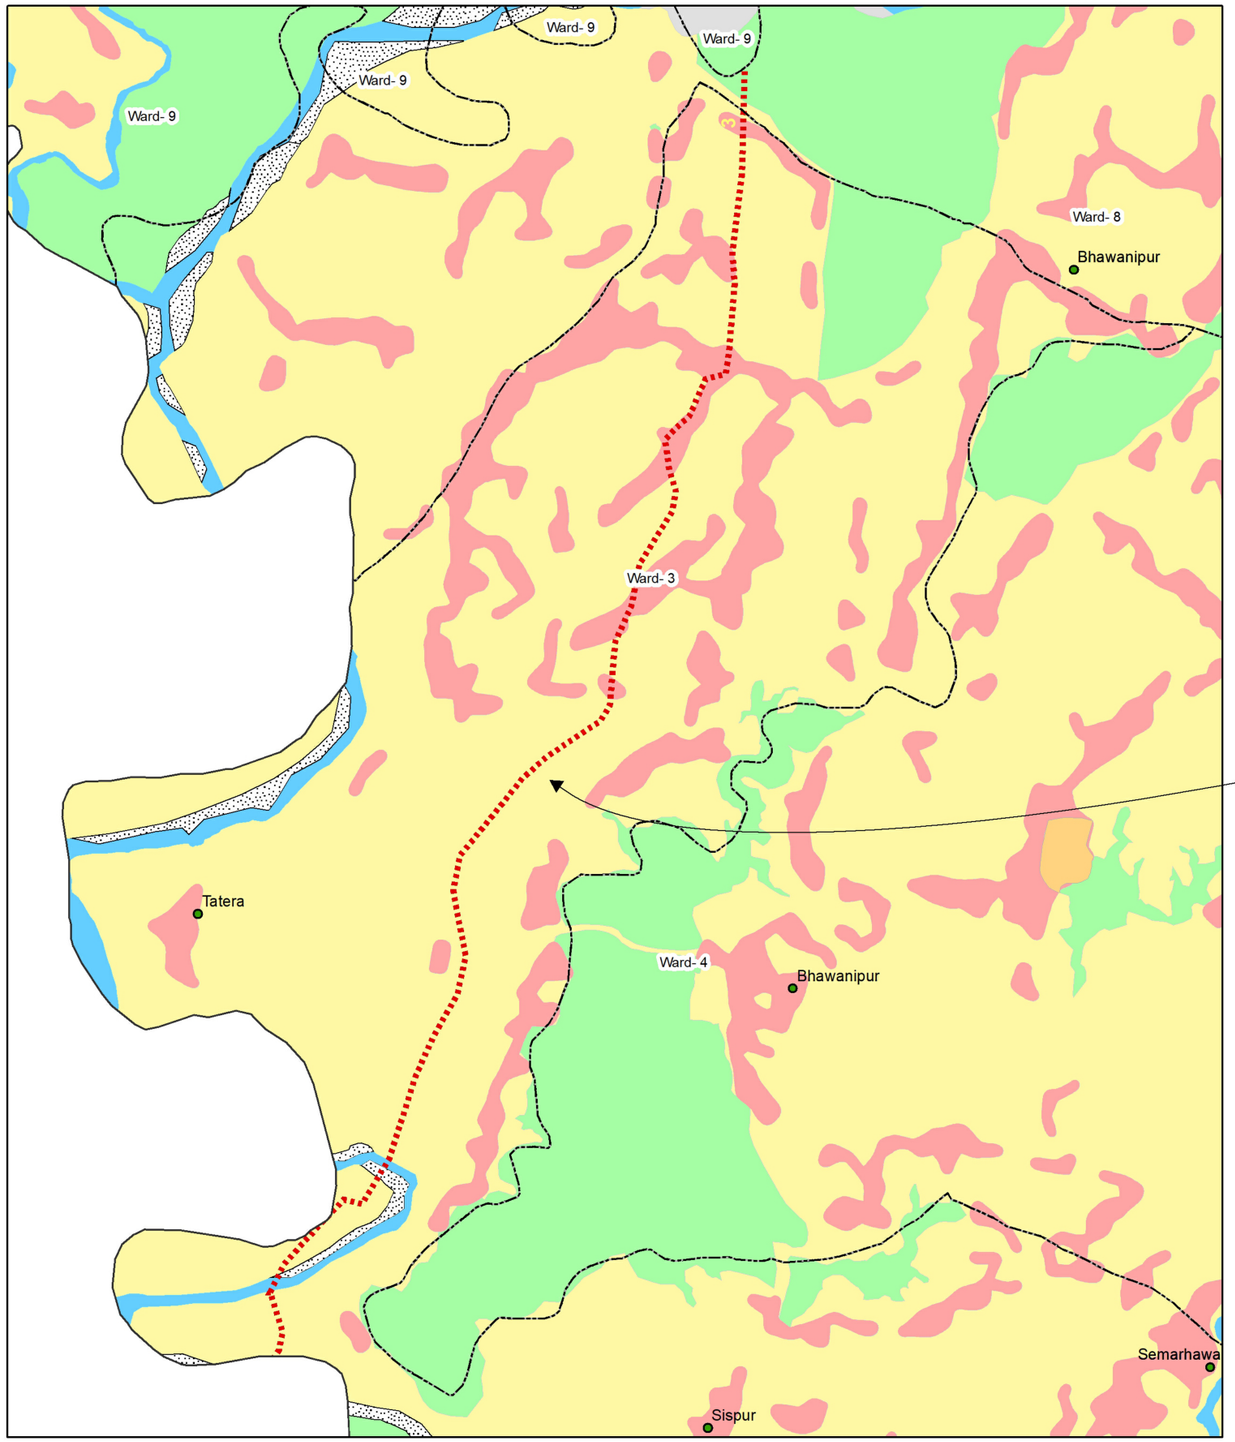

N

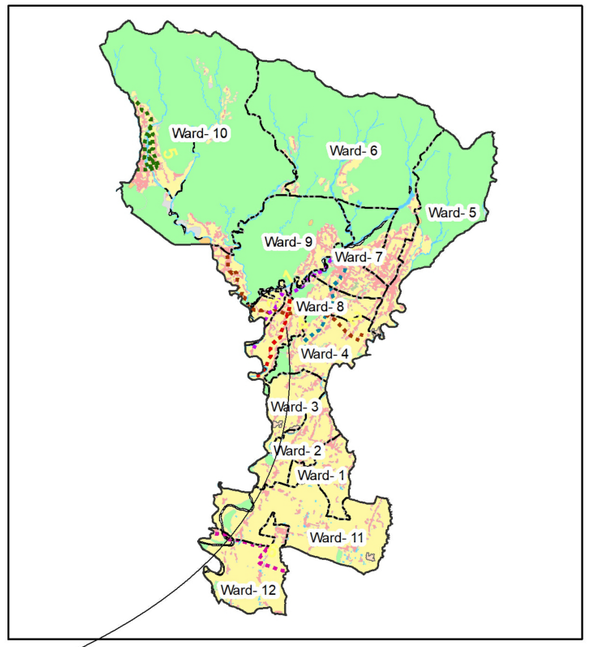

Legend

- Settlement
- Devdaha_Municipality
- Ward

Proposed Urban Roads

- Banchauki-MaydeviPark-Mildanda-Buddha Circut Road
- Bhaluhipul-Medical College-Bhatatol-Mukhiya Tol Piparahiya-Singha- Municipality
- Ladiyabas-Hapurechowk-Purano KHanepani-Rambhadevi Tole- Ka,Kha,Ga,Gha,Nga Line-Ringroad
- Narainapur-Healthpost-Siktahan-Purshotampur-Darkhasawa Road
- Shitalnagar-Bhawanipur-Soiya Road
- Ward 8 Haatbazar-Mayadevi-Banaha-Tilottama 12 Judapani Road


Devdaha Landuse

- Barren Land
- Built-up
- Cultivation
- Forest
- Grass land
- Historical & Archeological Place
- Industrial Area
- Orchard
- Pond Area
- River
- Sand Area
- Tree Cluster


Department of Urban Development & Building Construction (DUDBC)
Regional Urban Development Project (RUDP)
Project Coordination Office
Babarmahal, Kathmandu, Nepal

Reviewed & Designed By :
DOHWA Engineering Co. Ltd.
in Association with
ERMC (P.) Ltd., SILT Consultants (P.) Ltd., and DIGICON (P.) Ltd.
Mid- Baneshwor, Kathmandu
Tel: 01- 4589393

Consultant	**Client**	**Scale**	**LOCATION MAP OF WARD 8 HAAT BAZAAR - MAYADEVI PARK - BANAHA - TILOTTAMA 12 JUDAPANI ROAD**
Team Leader : YOO CHANGMIN	**Approved By :**	**NOT IN SCALE**	**REV : MAY 2024**
Reviewed By : YAGYA BAHADUR MALLA			**TITLE : LOCATION MAP**
Designed By : MANJU MUNANKARMI	**Checked By :**		**DRG NO : DM/RD/LM/01**
			SHEET NO : 01/01

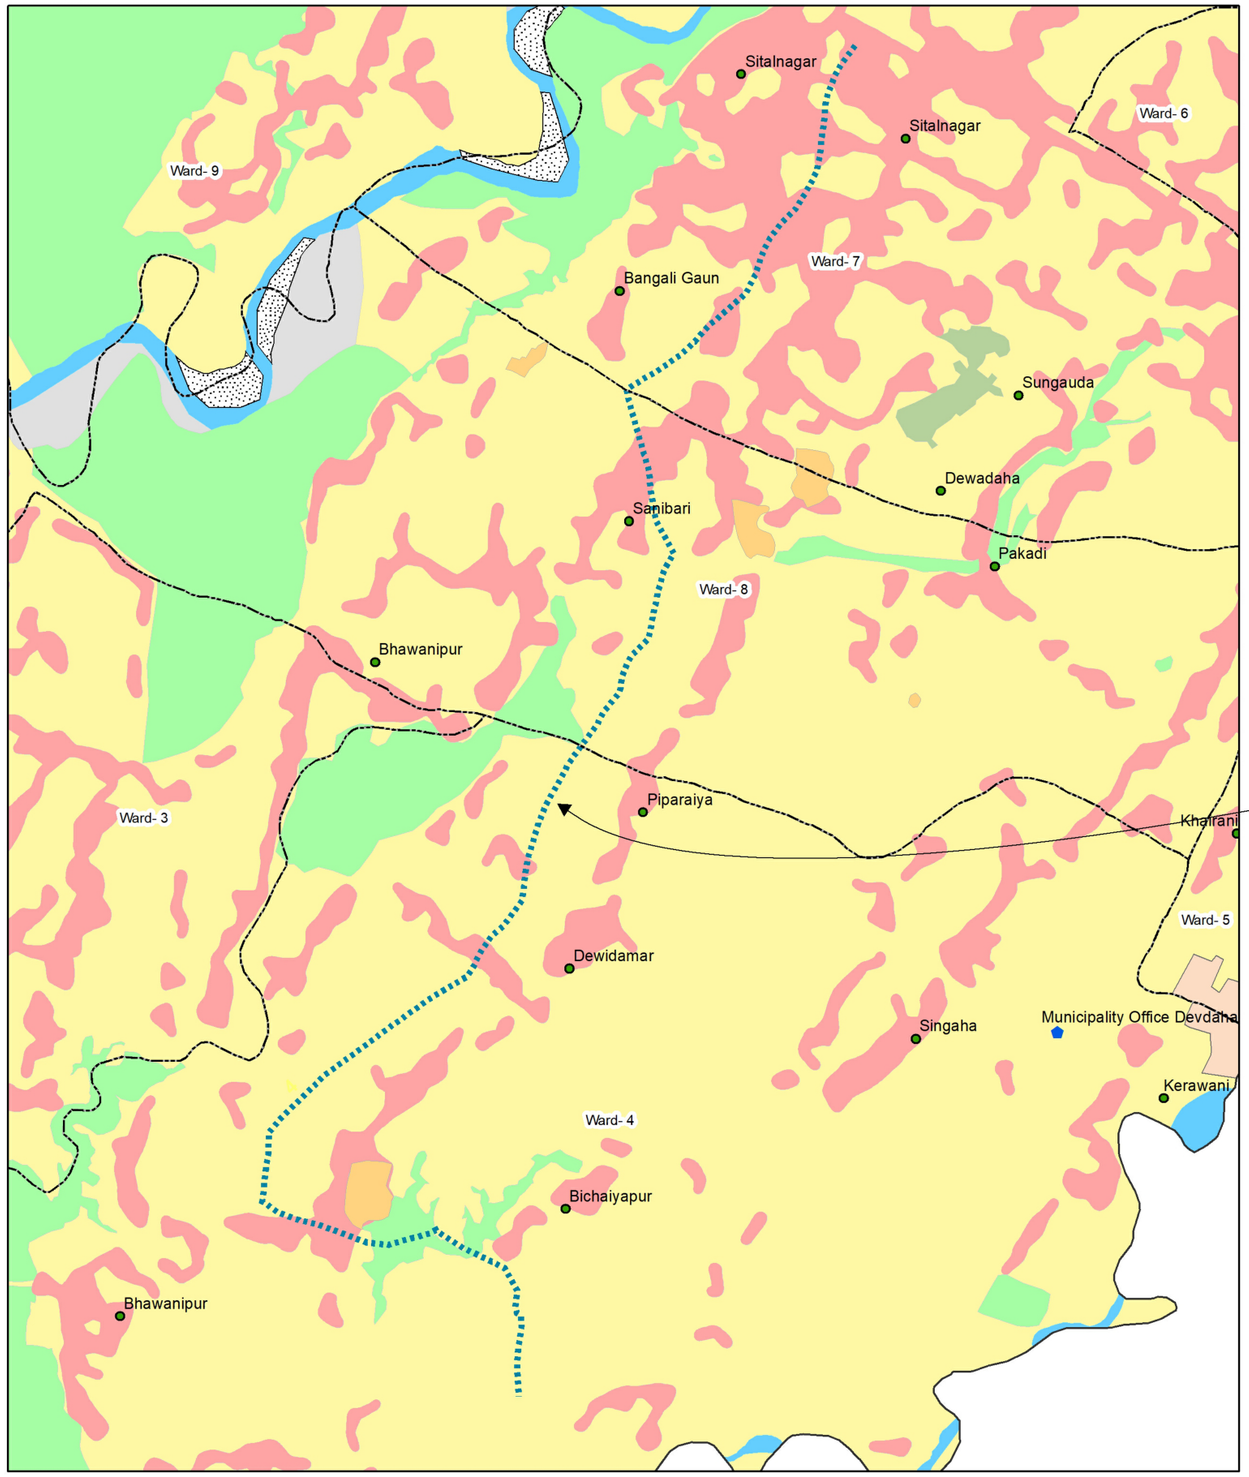

N

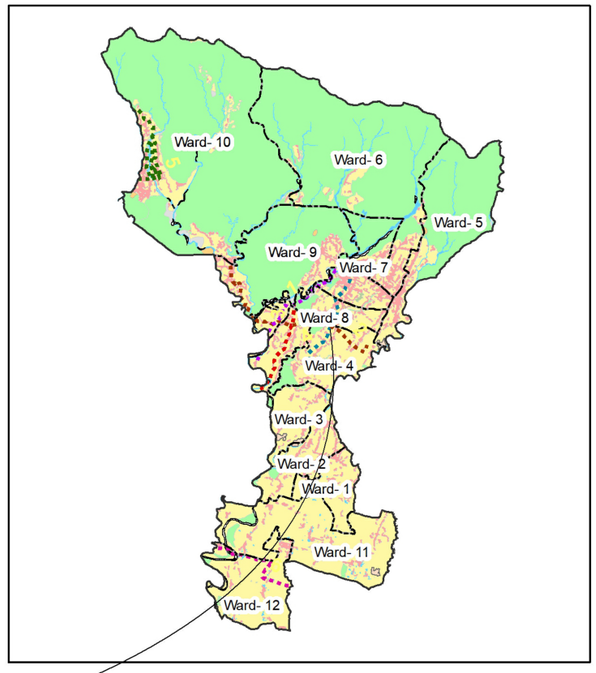

Legend

- Settlement
- Devdaha_Municipality
- Ward

Proposed Urban Roads

- Banchauki-MaydeviPark-Mildanda-Buddha Circut Road
- Bhaluhipul-Medical College-Bhatatol-Mukhiya Tol Piparahiya-Singha- Municipality
- Ladiyabas-Hapurechowk-Purano KHanepani-Rambhadevi Tole- Ka,Kha,Ga,Gha,Nga Line-Ringroad
- Narainapur-Healthpost-Siktahan-Purshotampur-Darkhasawa Road
- Shitalnagar-Bhawanipur-Soiya Road
- Ward 8 Haatbazar-Mayadevi-Banaha-Tilottama 12 Judapani Road


Devdaha Landuse

- Barren Land
- Built-up
- Cultivation
- Forest
- Grass land
- Historical & Archeological Place
- Industrial Area
- Orchard
- Pond Area
- River
- Sand Area
- Tree Cluster


Department of Urban Development & Building Construction (DUDBC)
Regional Urban Development Project (RUDP)
Project Coordination Office
Babarmahal, Kathmandu, Nepal

Reviewed & Desigined By :
DOHWA Engineering Co. Ltd.
in Association with
ERMC (P.) Ltd., SILT Consultants (P.) Ltd., and DIGICON (P.) Ltd.
Mid- Baneshwor, Kathmandu
Tel: 01- 4589393

Consultant	**Client**	**Scale**	**LOCATION MAP OF SHITALNAGAR - BHAWANIPUR - SOIYA ROAD**	**REV : MAY 2024**
Team Leader : YOO CHANGMIN	**Approved By :**	**NOT IN SCALE**		**TITLE : LOCATION MAP**
Reviewed By : YAGYA BAHADUR MALLA				**DRG NO : DM/RD/LM/01**
Designed By : MANJU MUNANKARMI	**Checked By :**			**SHEET NO : 01/01**

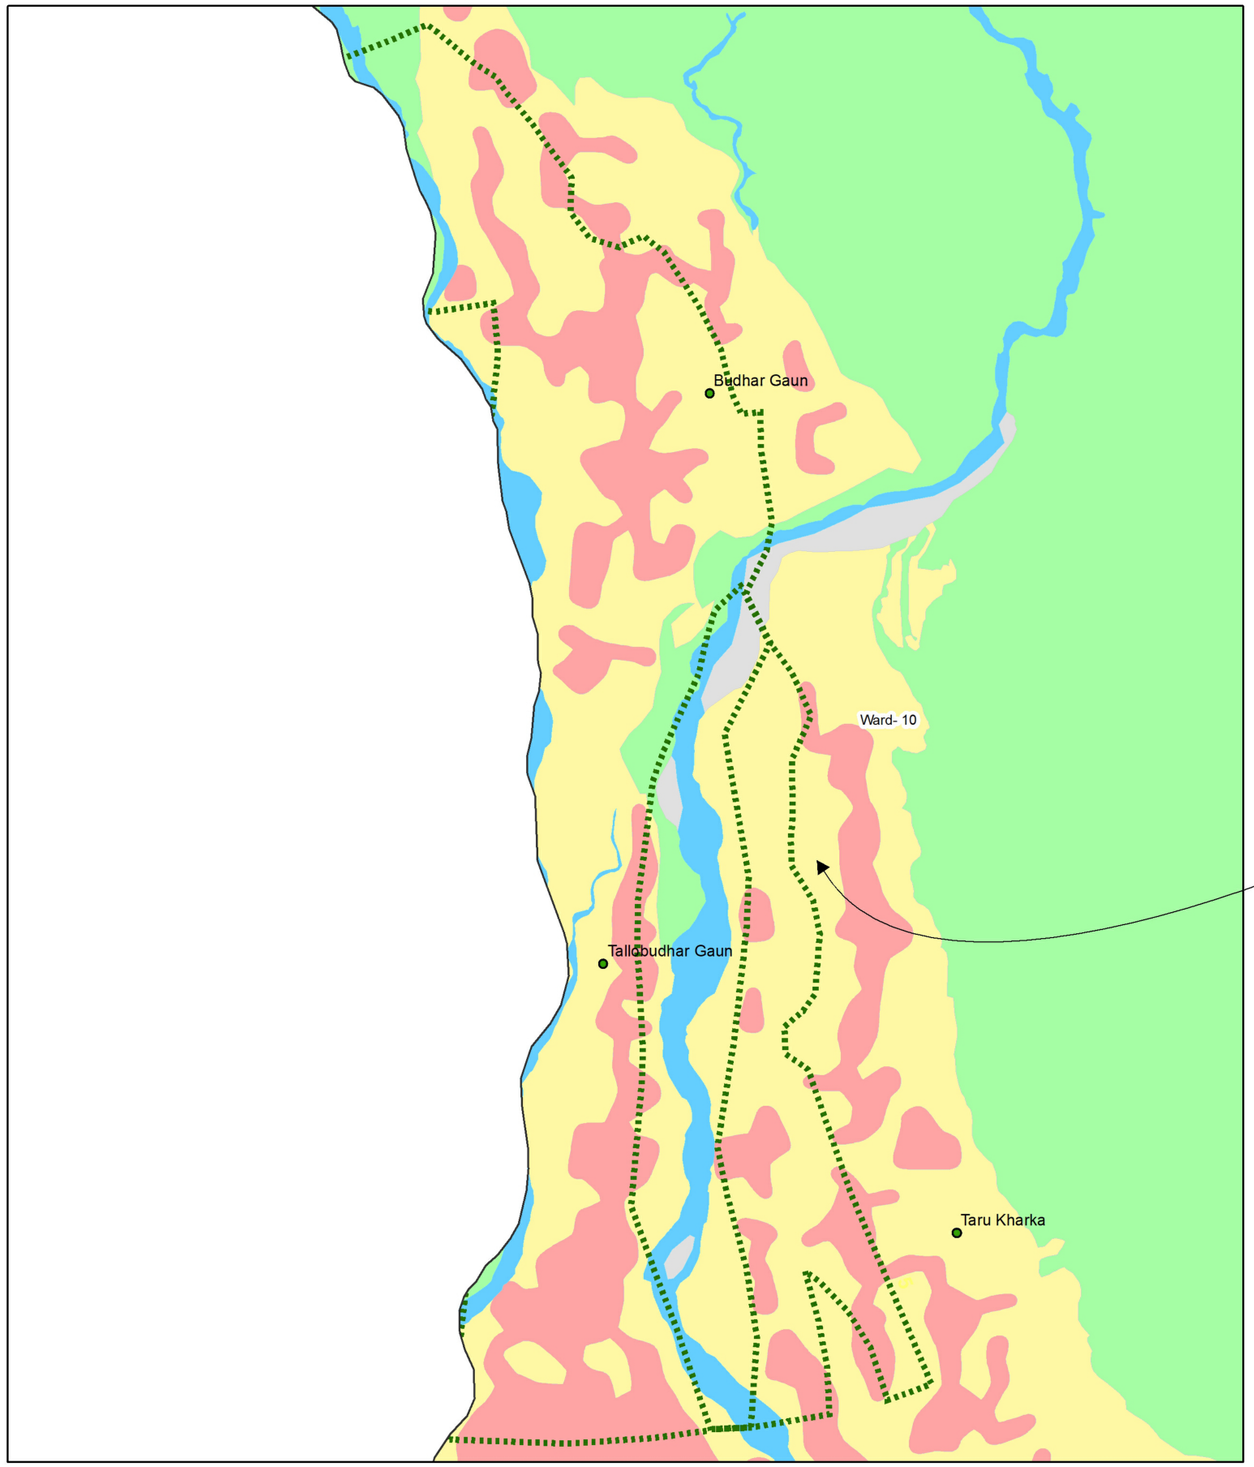

N

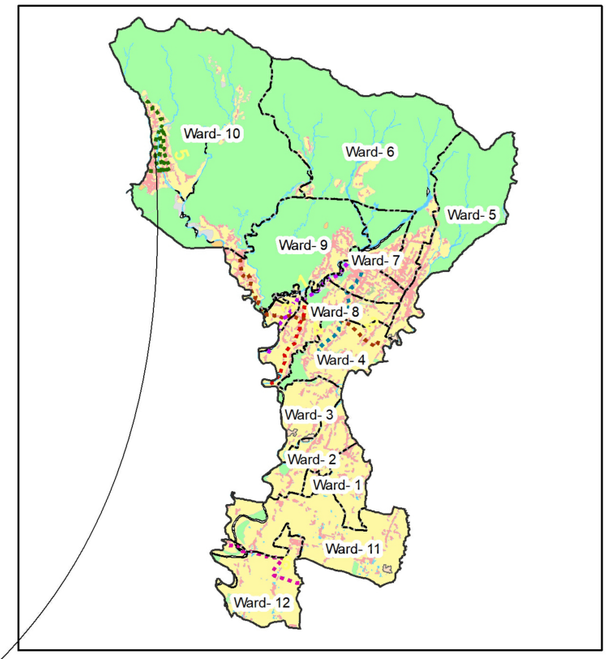

Legend

- Settlement
- Devdaha_Municipality
- Ward

Proposed Urban Roads

- Banchauki-MaydeviPark-Mildanda-Buddha Circut Road
- Bhaluhipul-Medical College-Bhatatol-Mukhiya Tol Piparahiya-Singha- Municipality
- Ladiyabas-Hapurechowk-Purano KHanepani-Rambhadevi Tole- Ka,Kha,Ga,Gha,Nga Line-Ringroad
- Narainapur-Healthpost-Siktahan-Purshotampur-Darkhasawa Road
- Shitalnagar-Bhawanipur-Soiya Road
- Ward 8 Haatbazar-Mayadevi-Banaha-Tilottama 12 Judapani Road


Devdaha Landuse

- Barren Land
- Built-up
- Cultivation
- Forest
- Grass land
- Historical & Archeological Place
- Industrial Area
- Orchard
- Pond Area
- River
- Sand Area
- Tree Cluster


Department of Urban Development & Building Construction (DUDBC)
Regional Urban Development Project (RUDP)
Project Coordination Office
Babarmahal, Kathmandu, Nepal

Reviewed & Designed By :
DOHWA Engineering Co. Ltd.
in Association with
ERMC (P.) Ltd., SILT Consultants (P.) Ltd., and DIGICON (P.) Ltd.
Mid- Baneshwor, Kathmandu
Tel: 01- 4589393

Consultant	**Client**	**Scale**	**LOCATION MAP OF LADIYABAS - HAPURE CHOWK - PURANO KHANEPANI - RAMBHADEVI ROAD**	**REV : MAY 2024**
Team Leader : YOO CHANGMIN	**Approved By :**	**NOT IN SCALE**		**TITLE : LOCATION MAP**
Reviewed By : YAGYA BAHADUR MALLA				**DRG NO : DM/RD/LM/01**
Designed By : MANJU MUNANKARMI	**Checked By :**			**SHEET NO : 01/01**

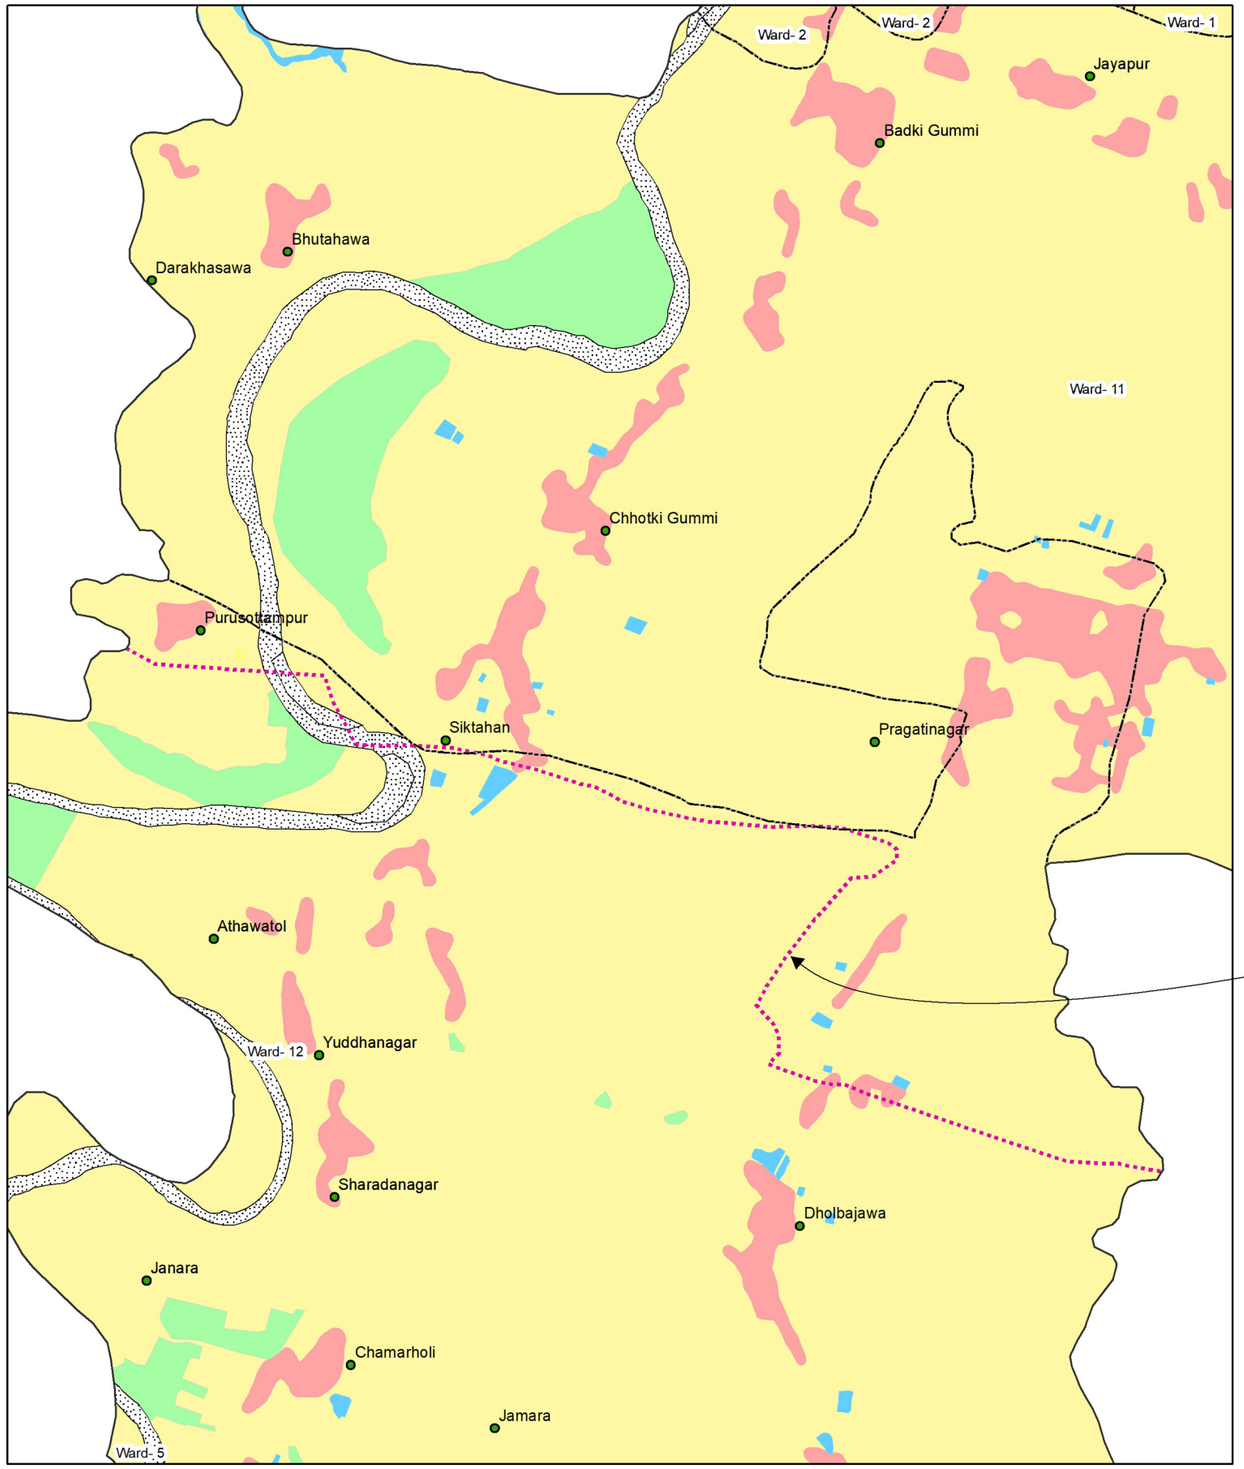

N

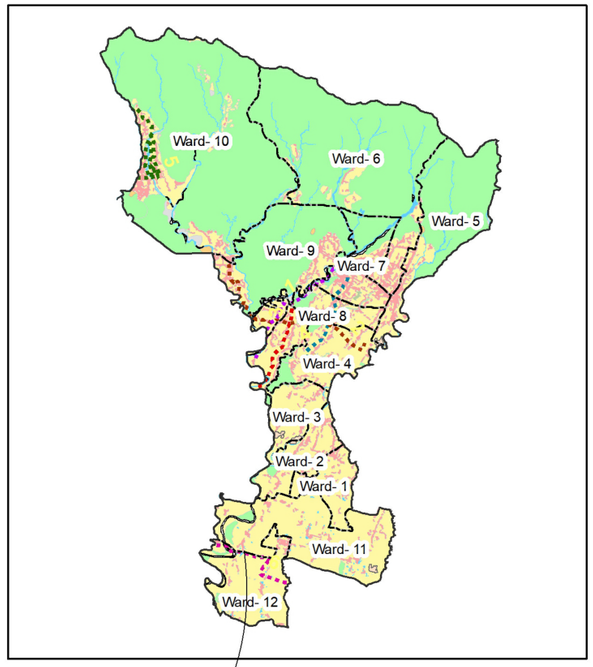

Legend

- Settlement
- Devdaha_Municipality
- Ward

Proposed Urban Roads

- Banchauki-MaydeviPark-Mildanda-Buddha Circut Road
- Bhaluhipul-Medical College-Bhatatol-Mukhiya Tol Piparahiya-Singha- Municipality
- Ladiyabas-Hapurechowk-Purano KHanepani-Rambhadevi Tole- Ka,Kha,Ga,Gha,Nga Line-Ringroad
- Narainapur-Healthpost-Siktahan-Purshotampur-Darkhasawa Road
- Shitalnagar-Bhawanipur-Soiya Road
- Ward 8 Haatbazar-Mayadevi-Banaha-Tilottama 12 Judapani Road

Devdaha Landuse

- Barren Land
- Built-up
- Cultivation
- Forest
- Grass land
- Historical & Archeological Place
- Industrial Area
- Orchard
- Pond Area
- River
- Sand Area
- Tree Cluster

Department of Urban Development & Building Construction (DUDBC)
Regional Urban Development Project (RUDP)
Project Coordination Office
Babarmahal, Kathmandu, Nepal

Reviewed & Desigined By :
DOHWA Engineering Co. Ltd.
in Association with
ERMC (P.) Ltd., SILT Consultants (P.) Ltd., and DIGICON (P.) Ltd.
Mid- Baneshwor, Kathmandu
Tel: 01- 4589393

Consultant	**Client**	**Scale**	**LOCATION MAP OF NARAINAPUR HEALTH POST - SIKTAHAN - PURSOTTAMPUR - DARKHASAWA ROAD**	**REV : MAY 2024**
Team Leader : YOO CHANGMIN	**Approved By :**	**NOT IN SCALE**		**TITLE : LOCATION MAP**
Reviewed By : YAGYA BAHADUR MALLA				**DRG NO : DM/RD/LM/01**
Designed By : MANJU MUNANKARMI	**Checked By :**			**SHEET NO : 01/01**